Vectorworks Educational Version

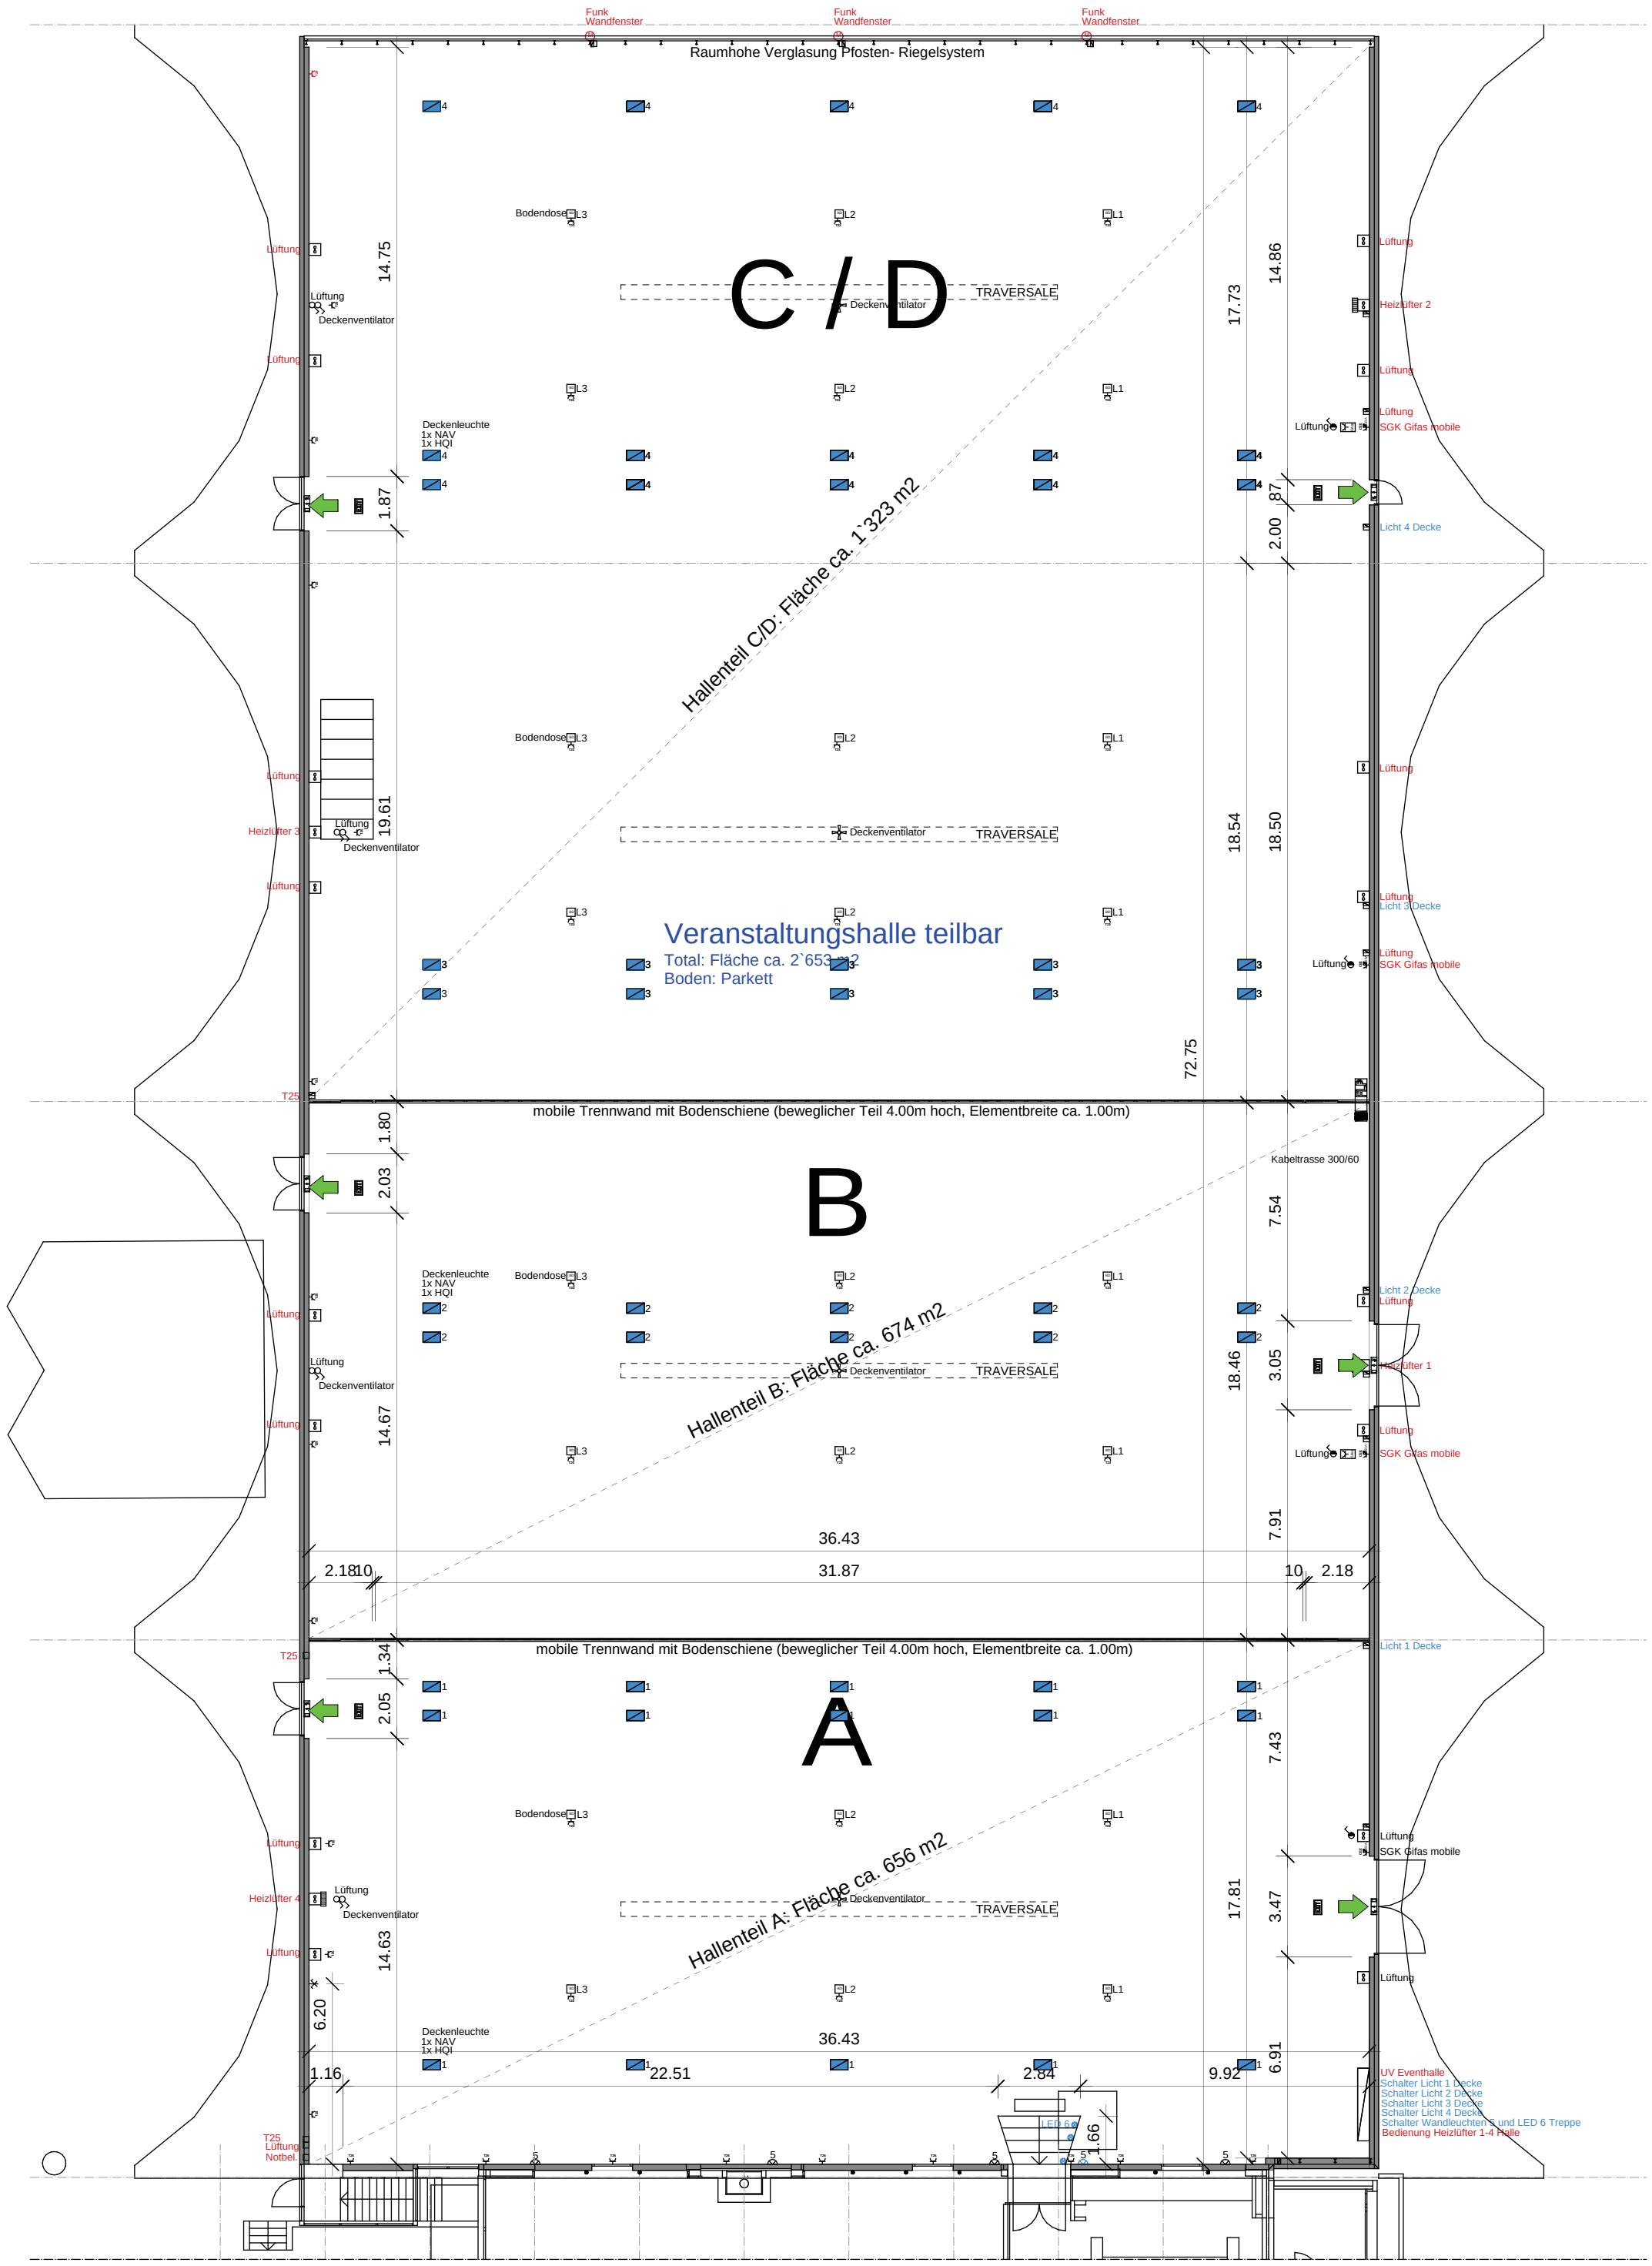

WESTHALLE PARKHOTEL LANGENTHAL

GRUNDRISS 1:200

Vectorworks Educational Version